This drawing and the design it covers are the property of BECHTEL. They are merely loaned and on the borrower's express agreement that they will not be reproduced, copied, loaned, exhibited, nor used except in the limited way and private use permitted by any written consent given by the lender to the borrower.

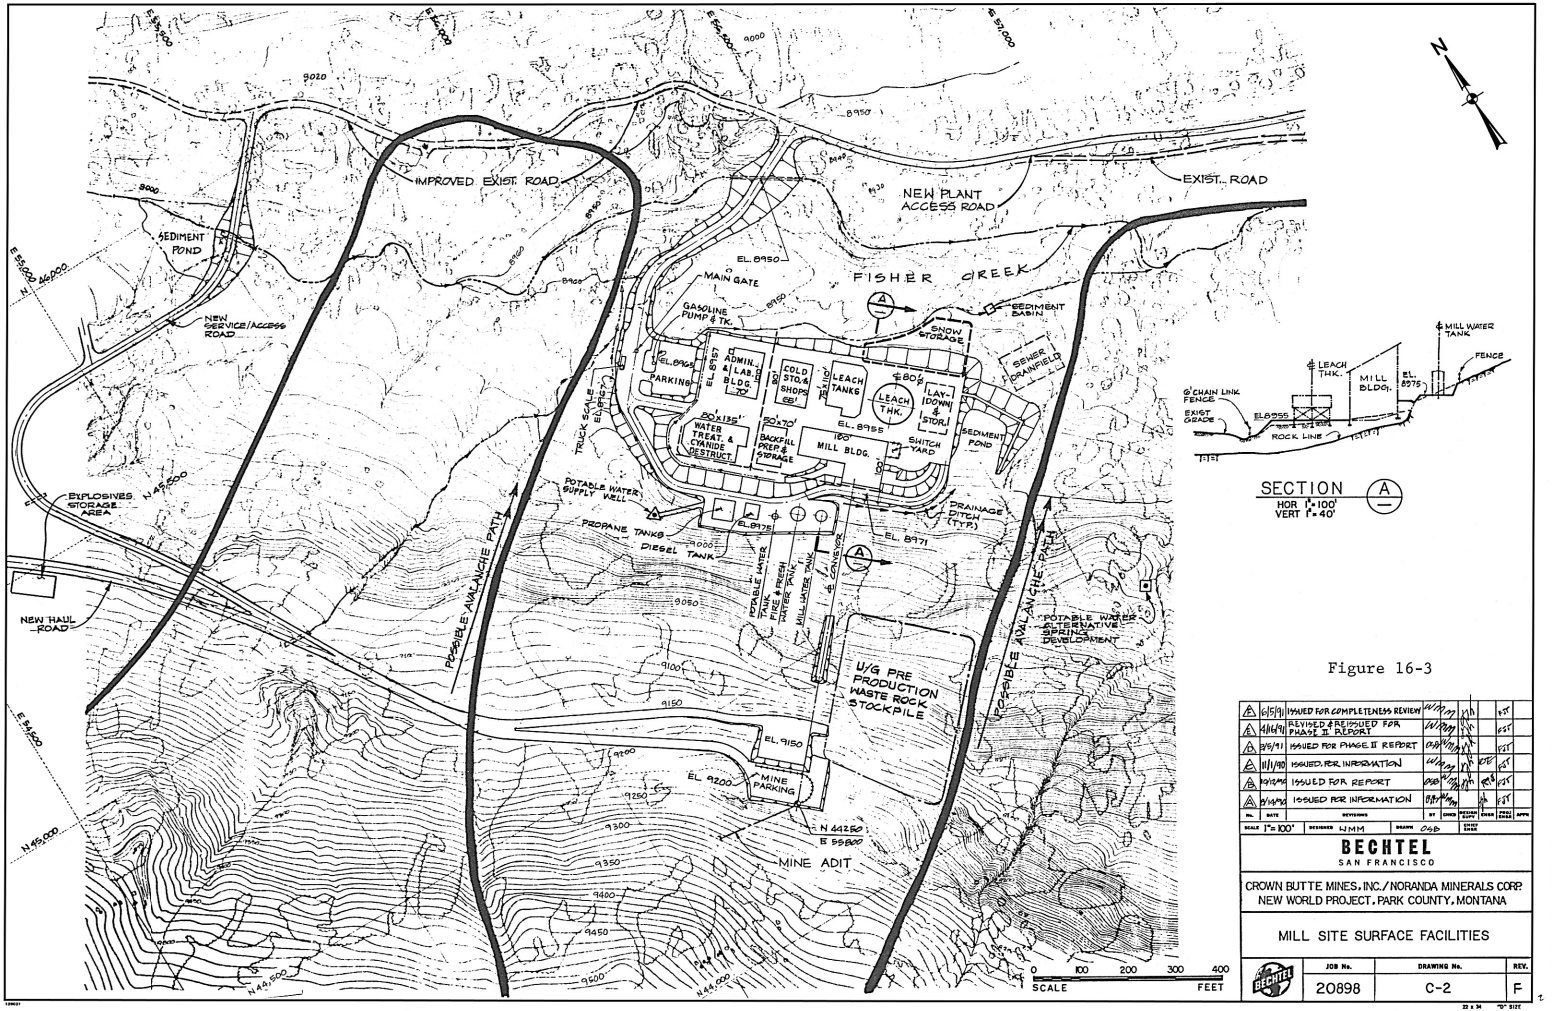

Figure 16-3

No.	DATE	REVISIONS	BY	CHKD	REVIEWED BY	DSGN	PROJ ENGR	APPR
A	6/5/91	ISSUED FOR COMPLETENESS REVIEW						
A	4/16/91	REVISED & REISSUED FOR PHASE II REPORT						
A	3/5/91	ISSUED FOR PHASE II REPORT						
A	11/1/90	ISSUED FOR INFORMATION						
B	9/19/90	ISSUED FOR REPORT						
A	9/14/90	ISSUED FOR INFORMATION						

SCALE 1"=100' DESIGNED WMM DRAWN CGD CHKD DATE

BECHTEL
SAN FRANCISCO

CROWN BUTTE MINES, INC./NORANDA MINERALS CORP.
NEW WORLD PROJECT, PARK COUNTY, MONTANA

MILL SITE SURFACE FACILITIES

JOB No.	DRAWING No.	REV.
20898	C-2	F

22 x 34 "D" SIZE