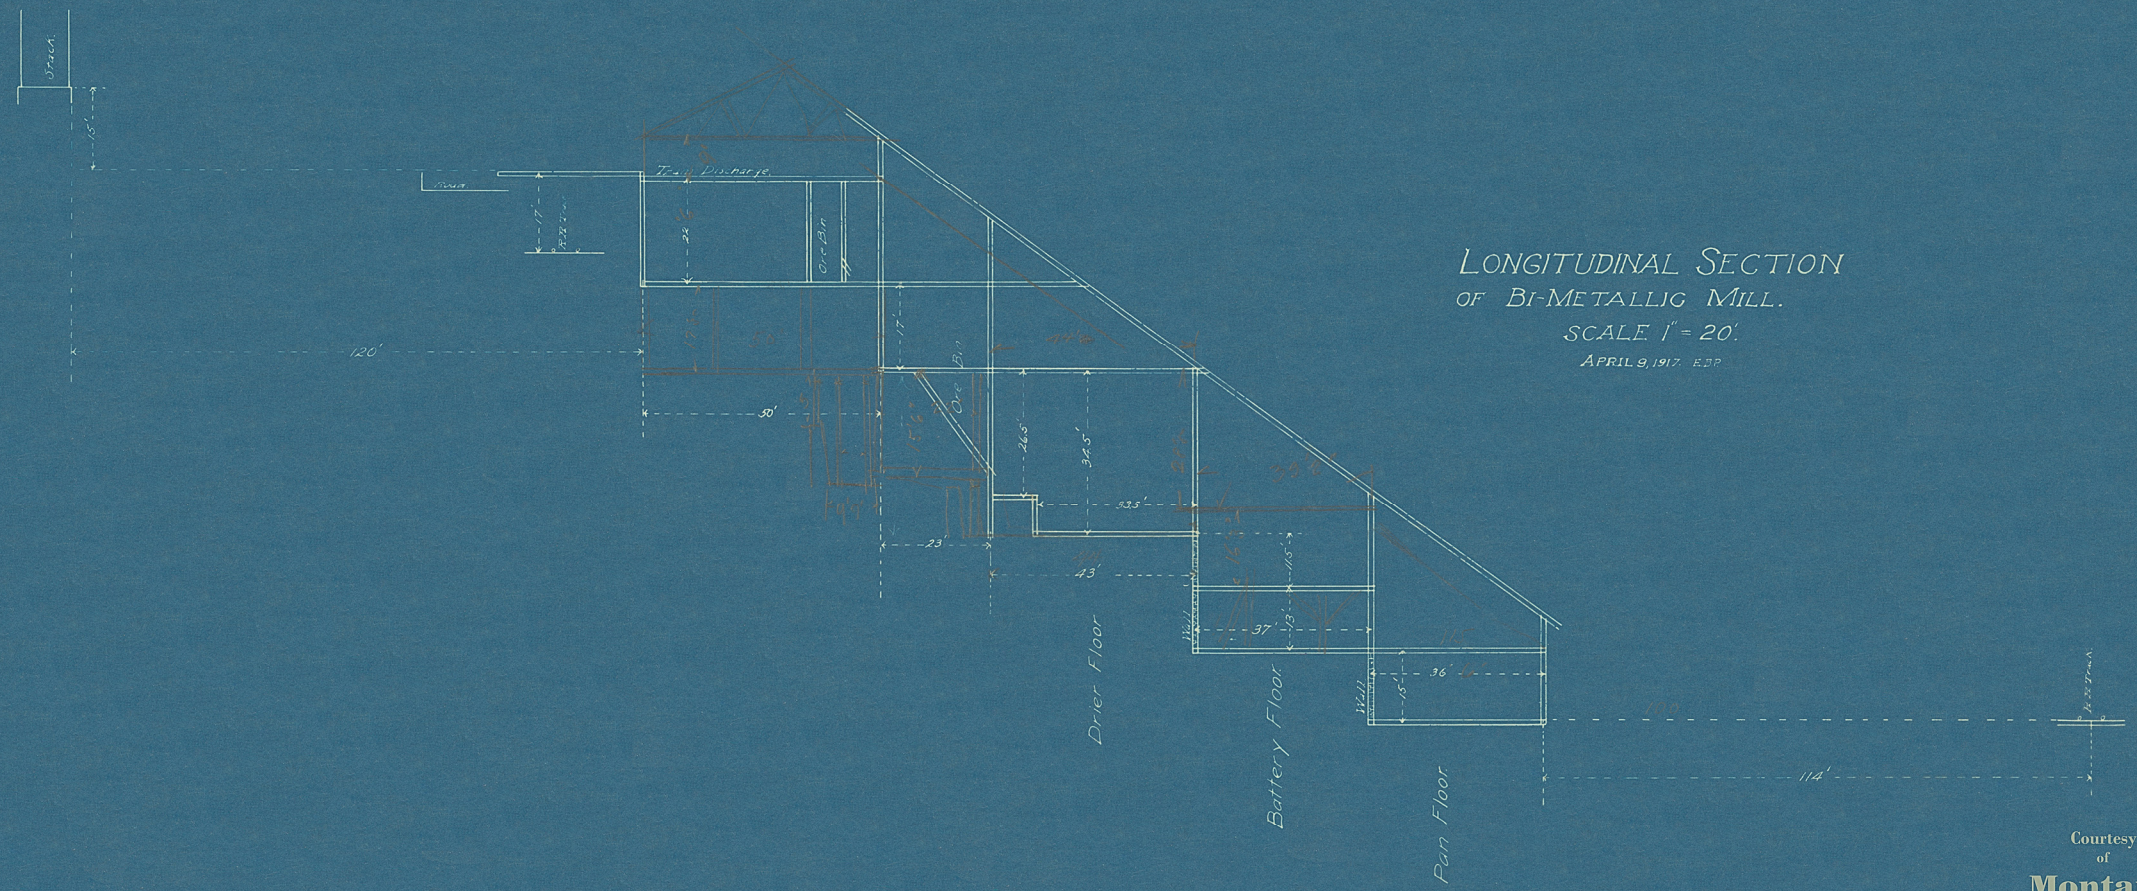

LONGITUDINAL SECTION OF BI-METALLIC MILL.

SCALE 1" = 20'.

APRIL 9, 1917. E.D.P.

Courtesy of Montana Historical Society